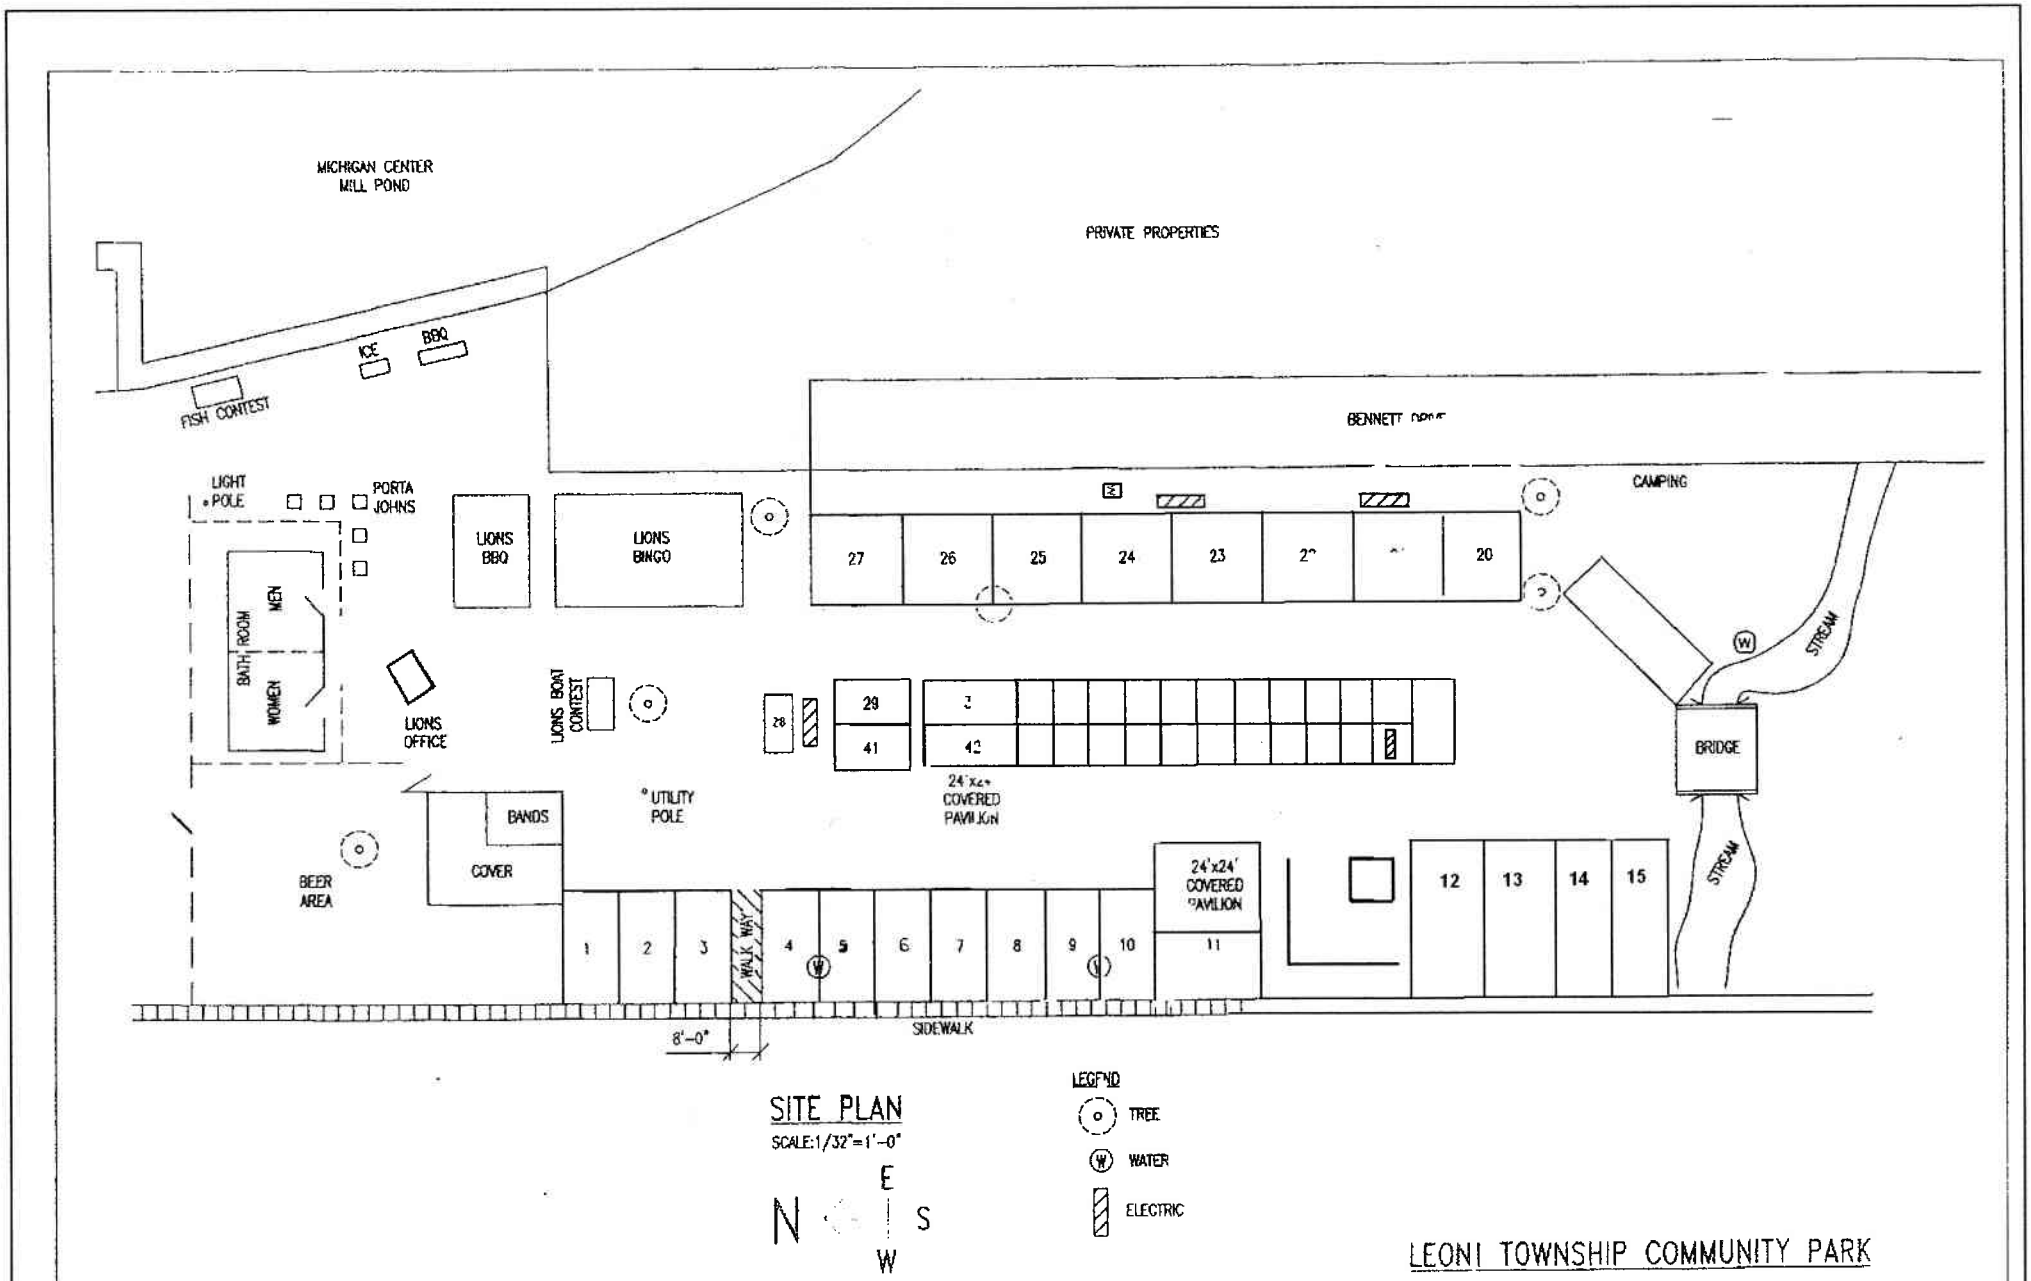

SITE PLAN

SCALE: 1/32"=1'-0"

N E S W

LEGEND

- TREE
- WATER
- ELECTRIC

LEONI TOWNSHIP COMMUNITY PARK